




1 BEAM BETWEEN AXE (A05-A15) - PART 5
SCALE : 1 : 50

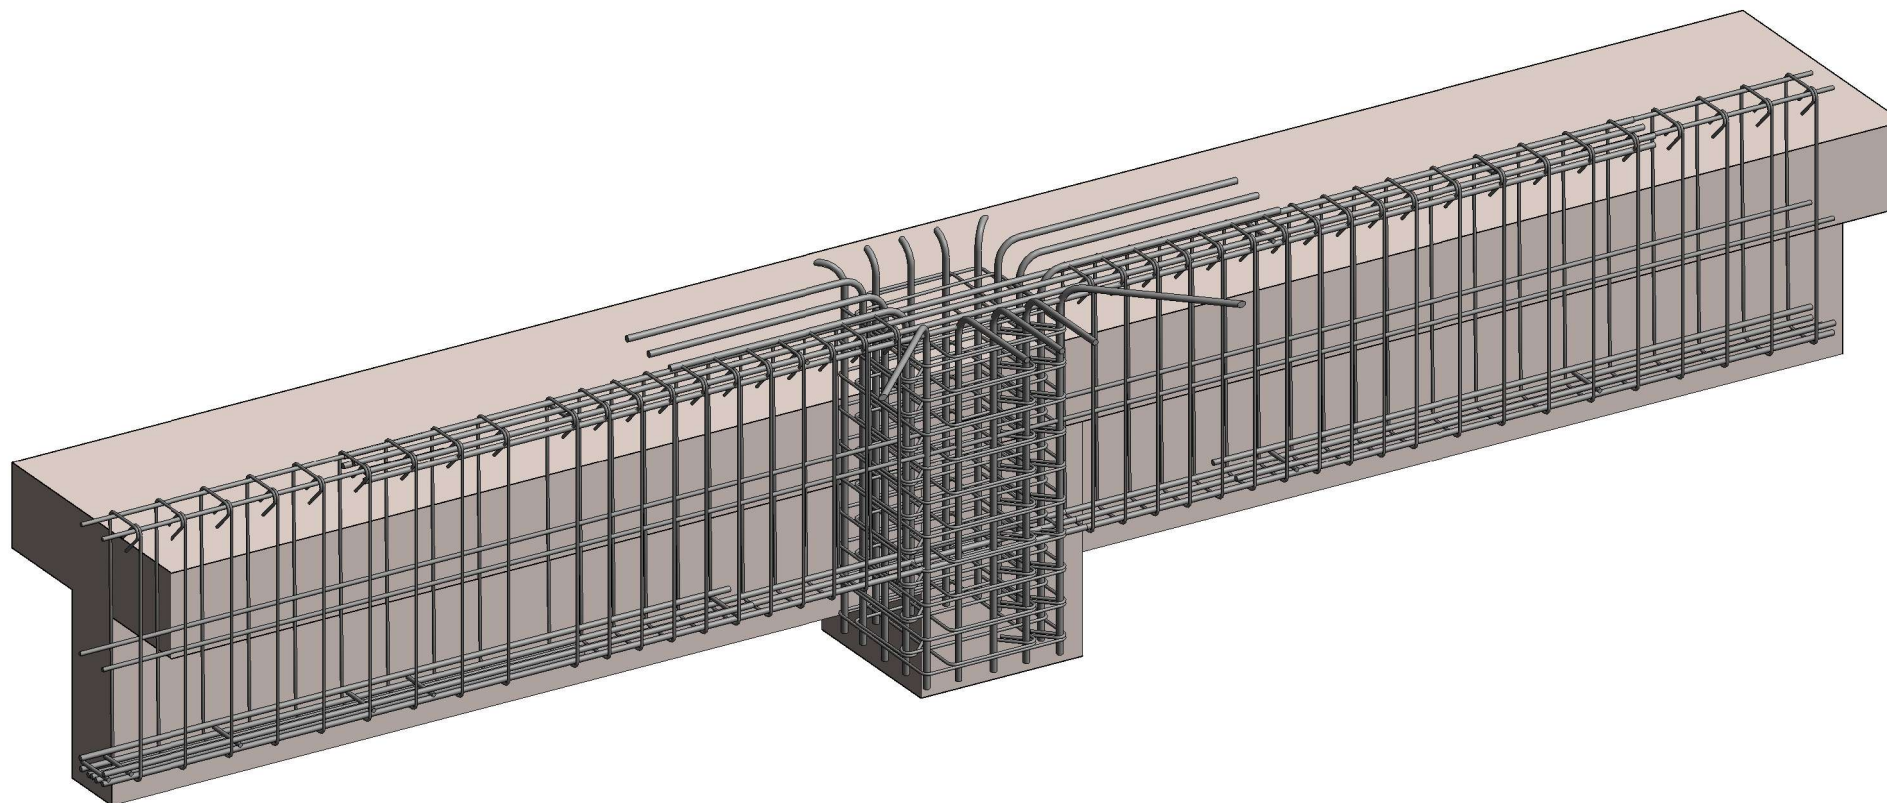


Drawn by	Author
Checked by	Checker
BEAM BETWEEN AXE (A05-A15) - PART 5	
NO :	S.14
Scale :	1 : 50

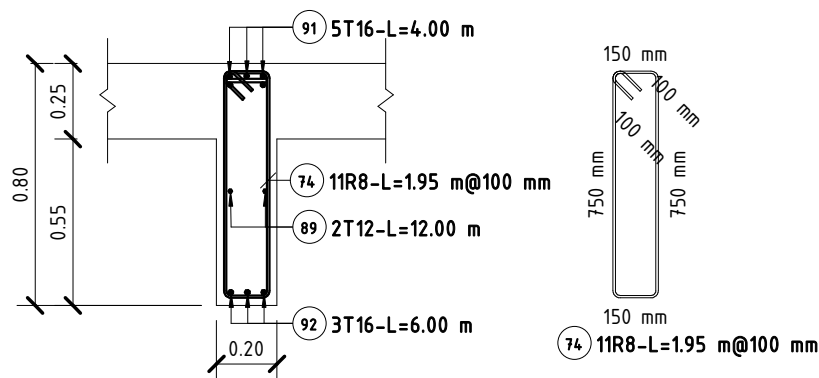


1 Section 1-1
SCALE : 1 : 25

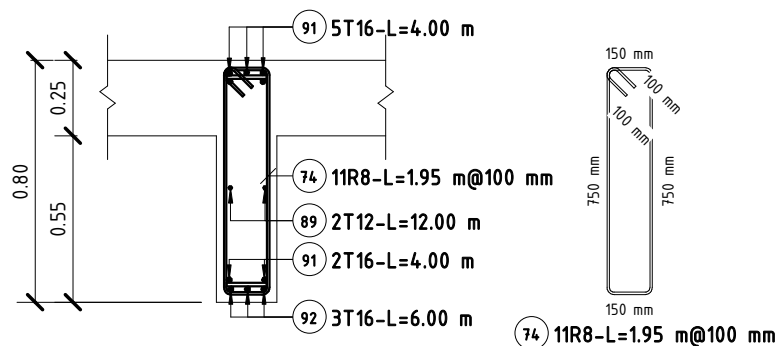


4 Section 4-4
SCALE : 1 : 25

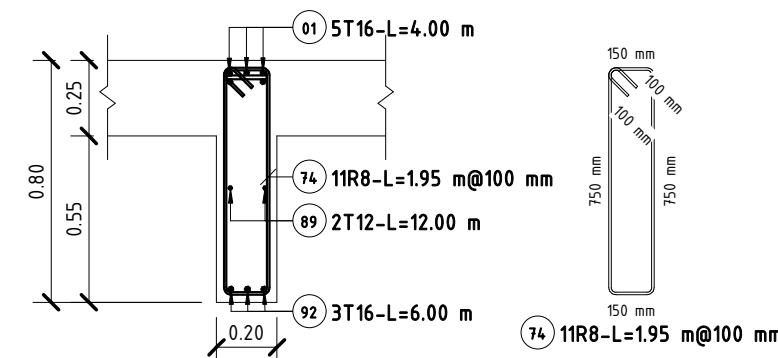


7 Section 7-7
SCALE : 1 : 25

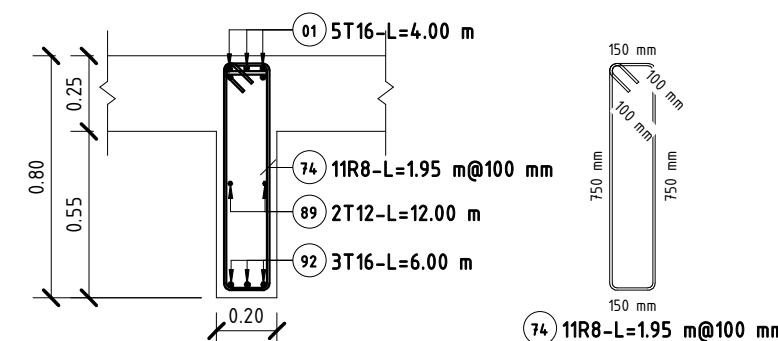


10 Section 10-10
SCALE : 1 : 25

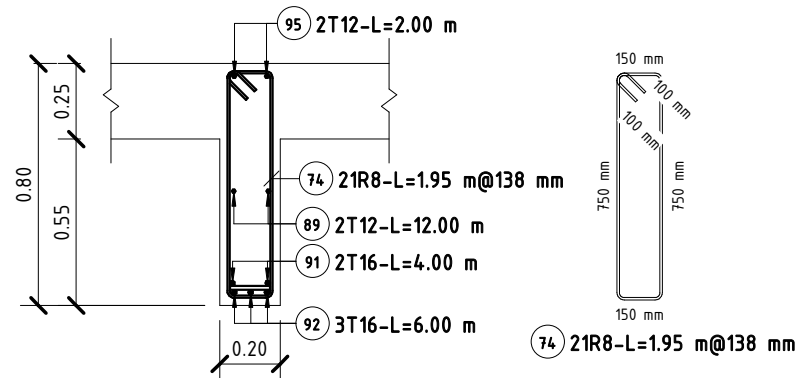


2 Section 2-2
SCALE : 1 : 25

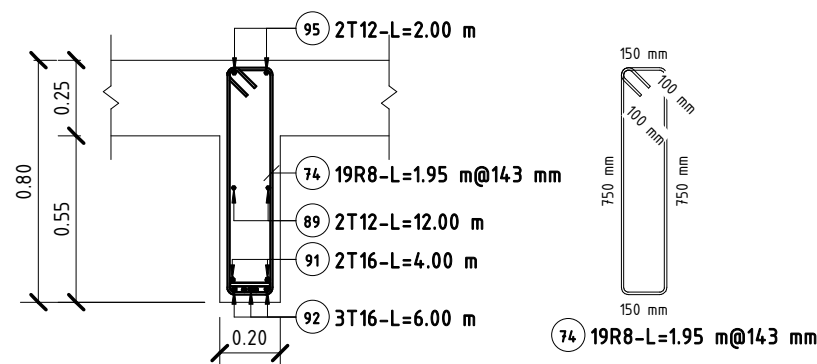


5 Section 5-5
SCALE : 1 : 25

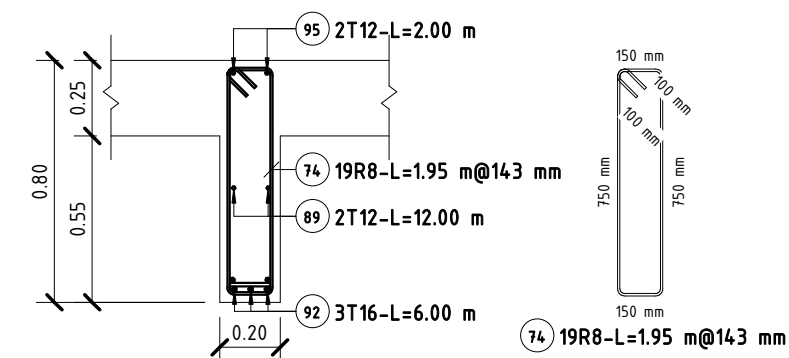


8 Section 8-8
SCALE : 1 : 25

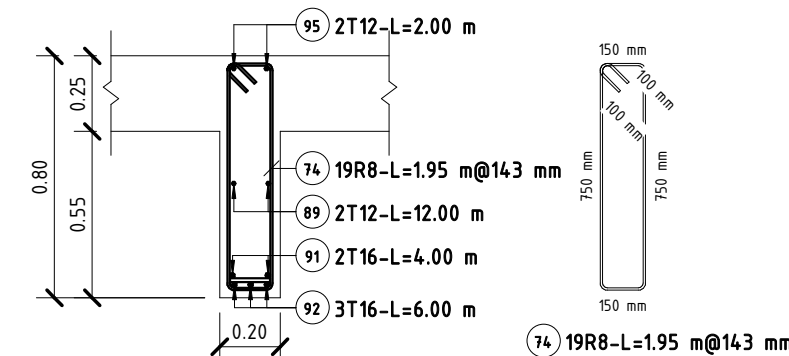


11 Section 11-11
SCALE : 1 : 25

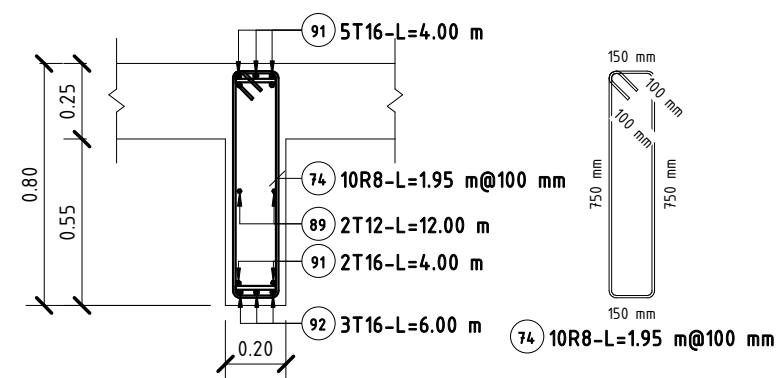


3 Section 3-3
SCALE : 1 : 25

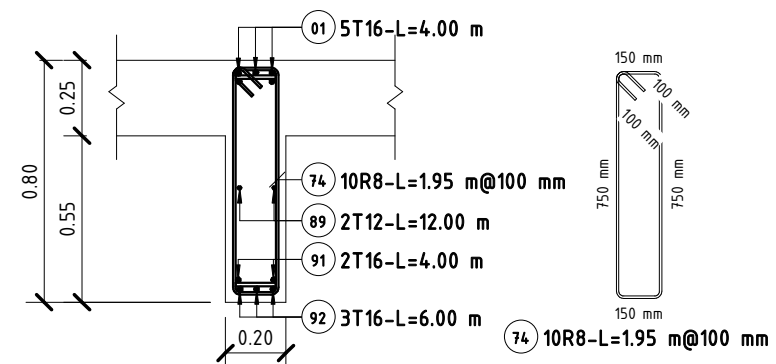

6 Section 6-6
SCALE : 1 : 25

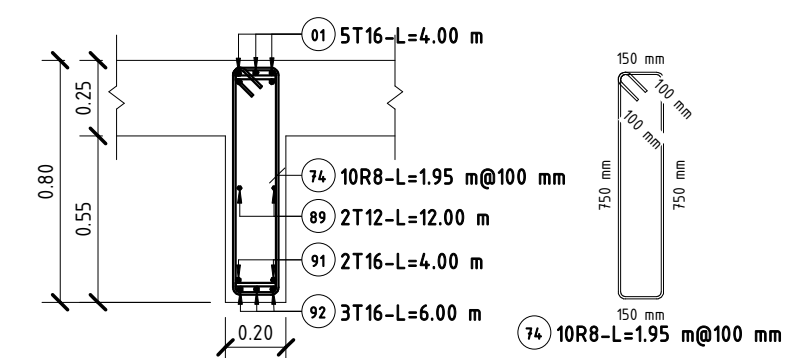


9 Section 9-9
SCALE : 1 : 25

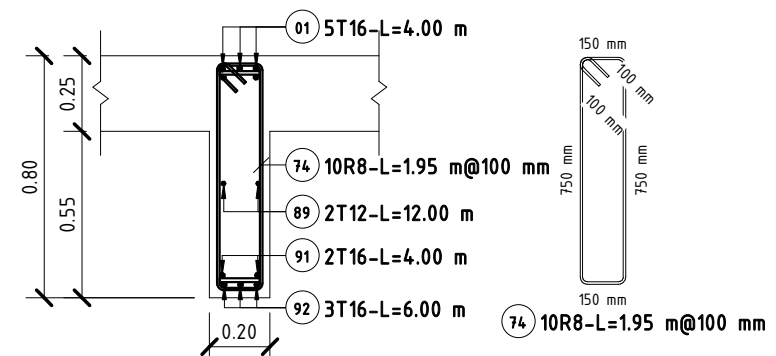


12 Section 12-12
SCALE : 1 : 25


Drawn by	Author
Checked by	Checker
BEAM BETWEEN AXE (A05-A15) CROSS SECTIONS PART 1	
NO :	S.10
Scale :	1 : 25

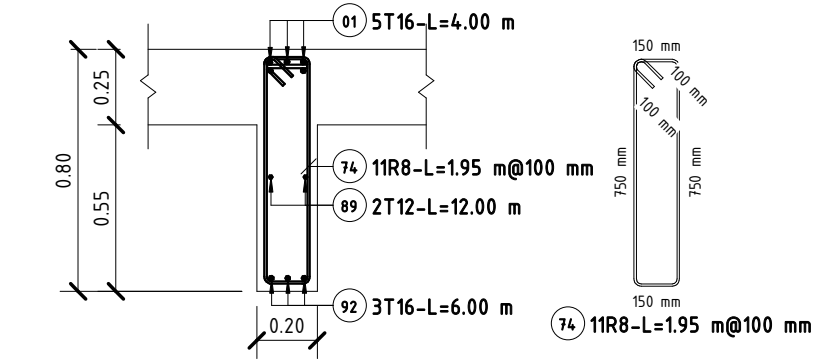


13 Section 13-13
SCALE : 1 : 25

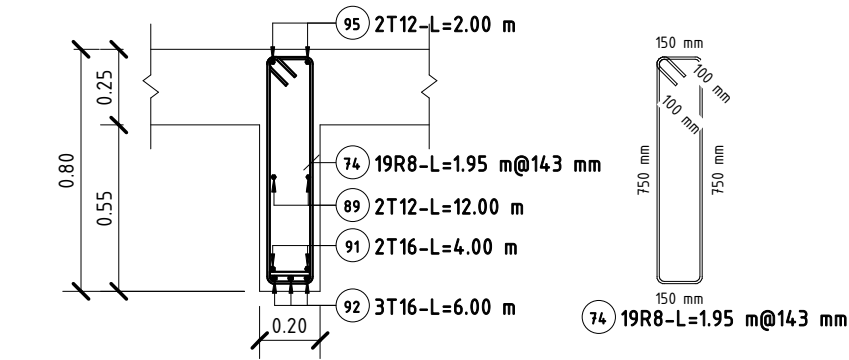


14 Section 14-14
SCALE : 1 : 25

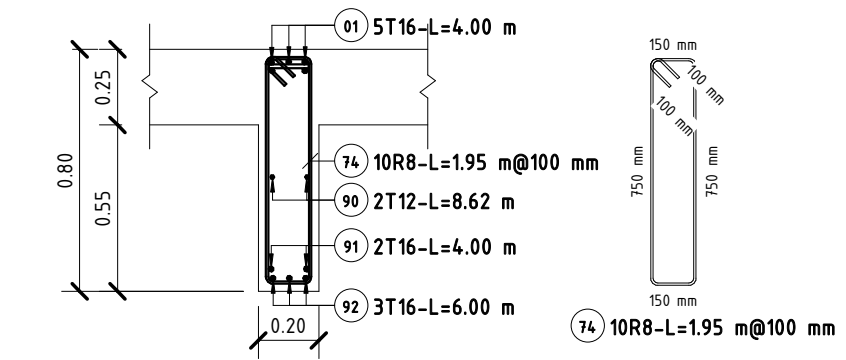


15 Section 15-15
SCALE : 1 : 25

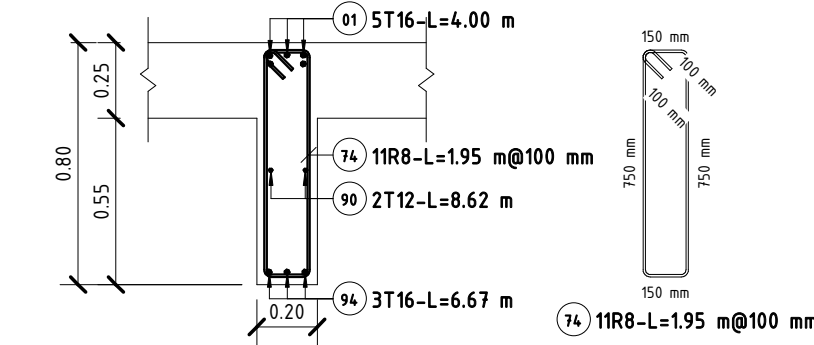

16 Section 16-16
SCALE : 1 : 25

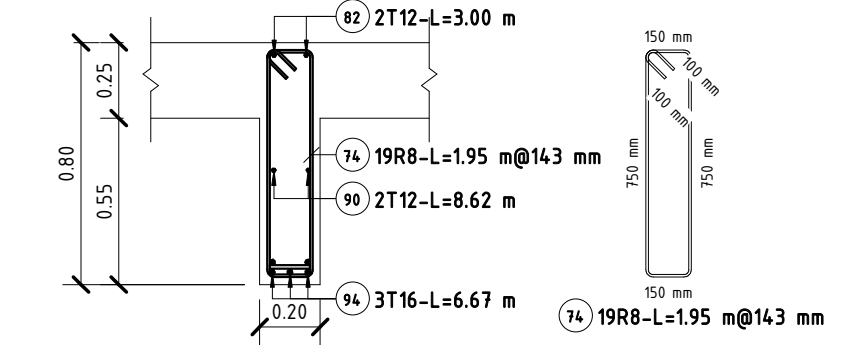

17 Section 17-17
SCALE : 1 : 25

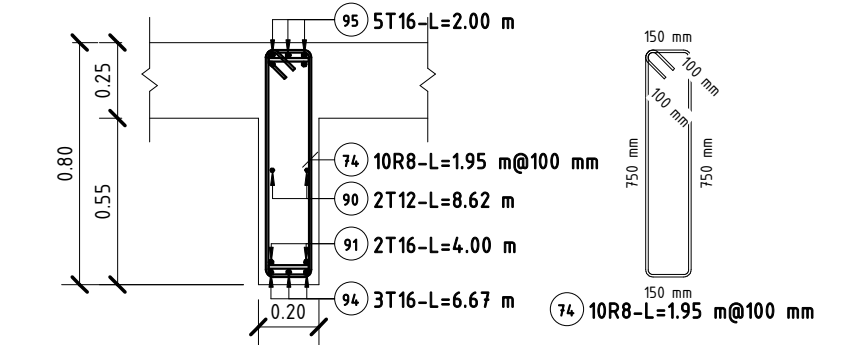

18 Section 18-18
SCALE : 1 : 25

BEAM RFT BBS						
Bar Mark	Ø Bar Diameter	Length of each bar	Total No.	Total Length	TOTAL MASS	Bending Detail
BEAM						
74	8 mm	1.95 m	402	784.00 m		
74	8 mm	1.95 m	402	784.00 m		
74	8 mm	1.95 m	402	784.00 m		

BEAM RFT BBS						
Bar Mark	Ø Bar Diameter	Length of each bar	Total No.	Total Length	TOTAL MASS	Bending Detail
74	8 mm	1.95 m	402	784.00 m		
74	8 mm	1.95 m	402	784.00 m		
74	8 mm	1.95 m	402	784.00 m		

BEAM RFT BBS						
Bar Mark	Ø Bar Diameter	Length of each bar	Total No.	Total Length	TOTAL MASS	Bending Detail
74	8 mm	1.95 m	402	784.00 m		
74	8 mm	1.95 m	402	784.00 m		
74	8 mm	1.95 m	402	784.00 m		

Drawn by	Author
Checked by	Checker
BEAM BETWEEN AXE (A05-A15) CROSS SECTIONS PART 2	
NO :	S.11
Scale :	1 : 25